MEASUREMENT BOOK

Date	Full description, etc. of work	Number	Dimensions: Length	Breadth	Depth	Contents	Reference to last Measurement
1	2	3	4	5	6	7	

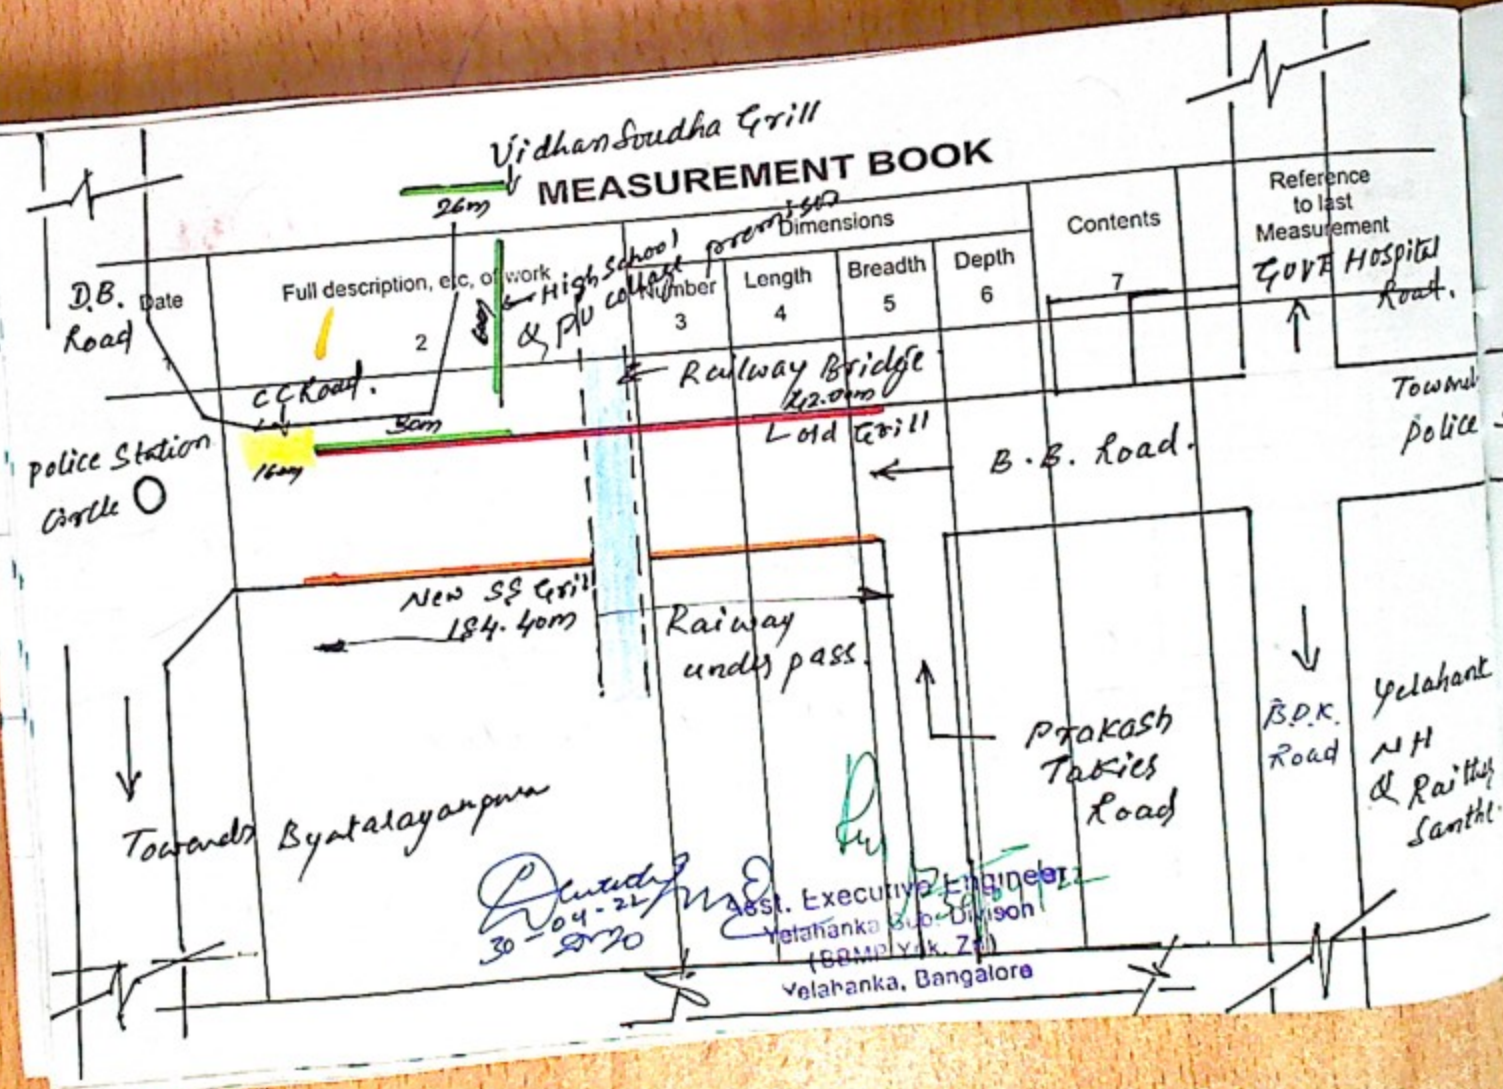

Asst. Executive Engineer
Yelahanka Sub-Division
(BBMP) Yk. Zone
Yelahanka, Bangalore

M. A. R. 57 (Rule 116) No. D 117461

Measurement Book

Serial No.

Name of work Construction of drain and providing Grill at B.B Road in Kempapura From to Ward No. 01.

Name of Contractor of nature of Agency

Date of commencement of work

Date	Full description, etc of work	Number	Dimensions Length	Breadth	Depth	Contents	Reference to last Measurement
			4	5	6	7	8
Station.	B.B. ROAD						

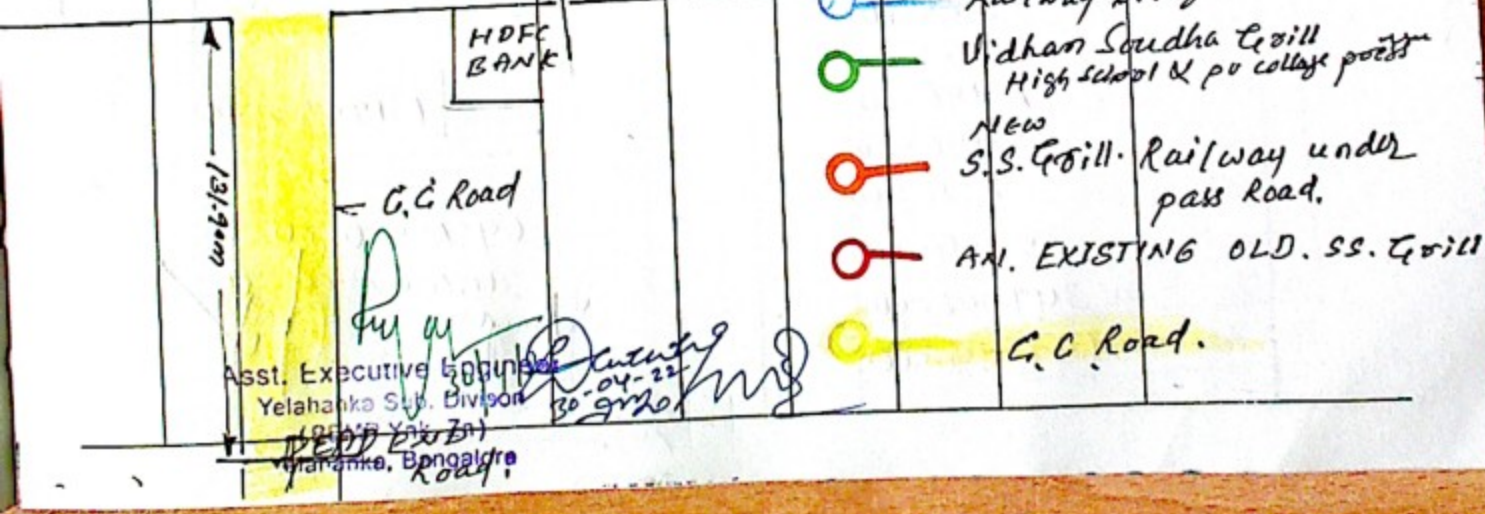

Asst. Executive Engineer
Yelahanka Sub. Division
Yelahanka, Bengaluru

30-04-22